Biddenham Village Hall – Floor Plan and Emergency Equipment Location Plan

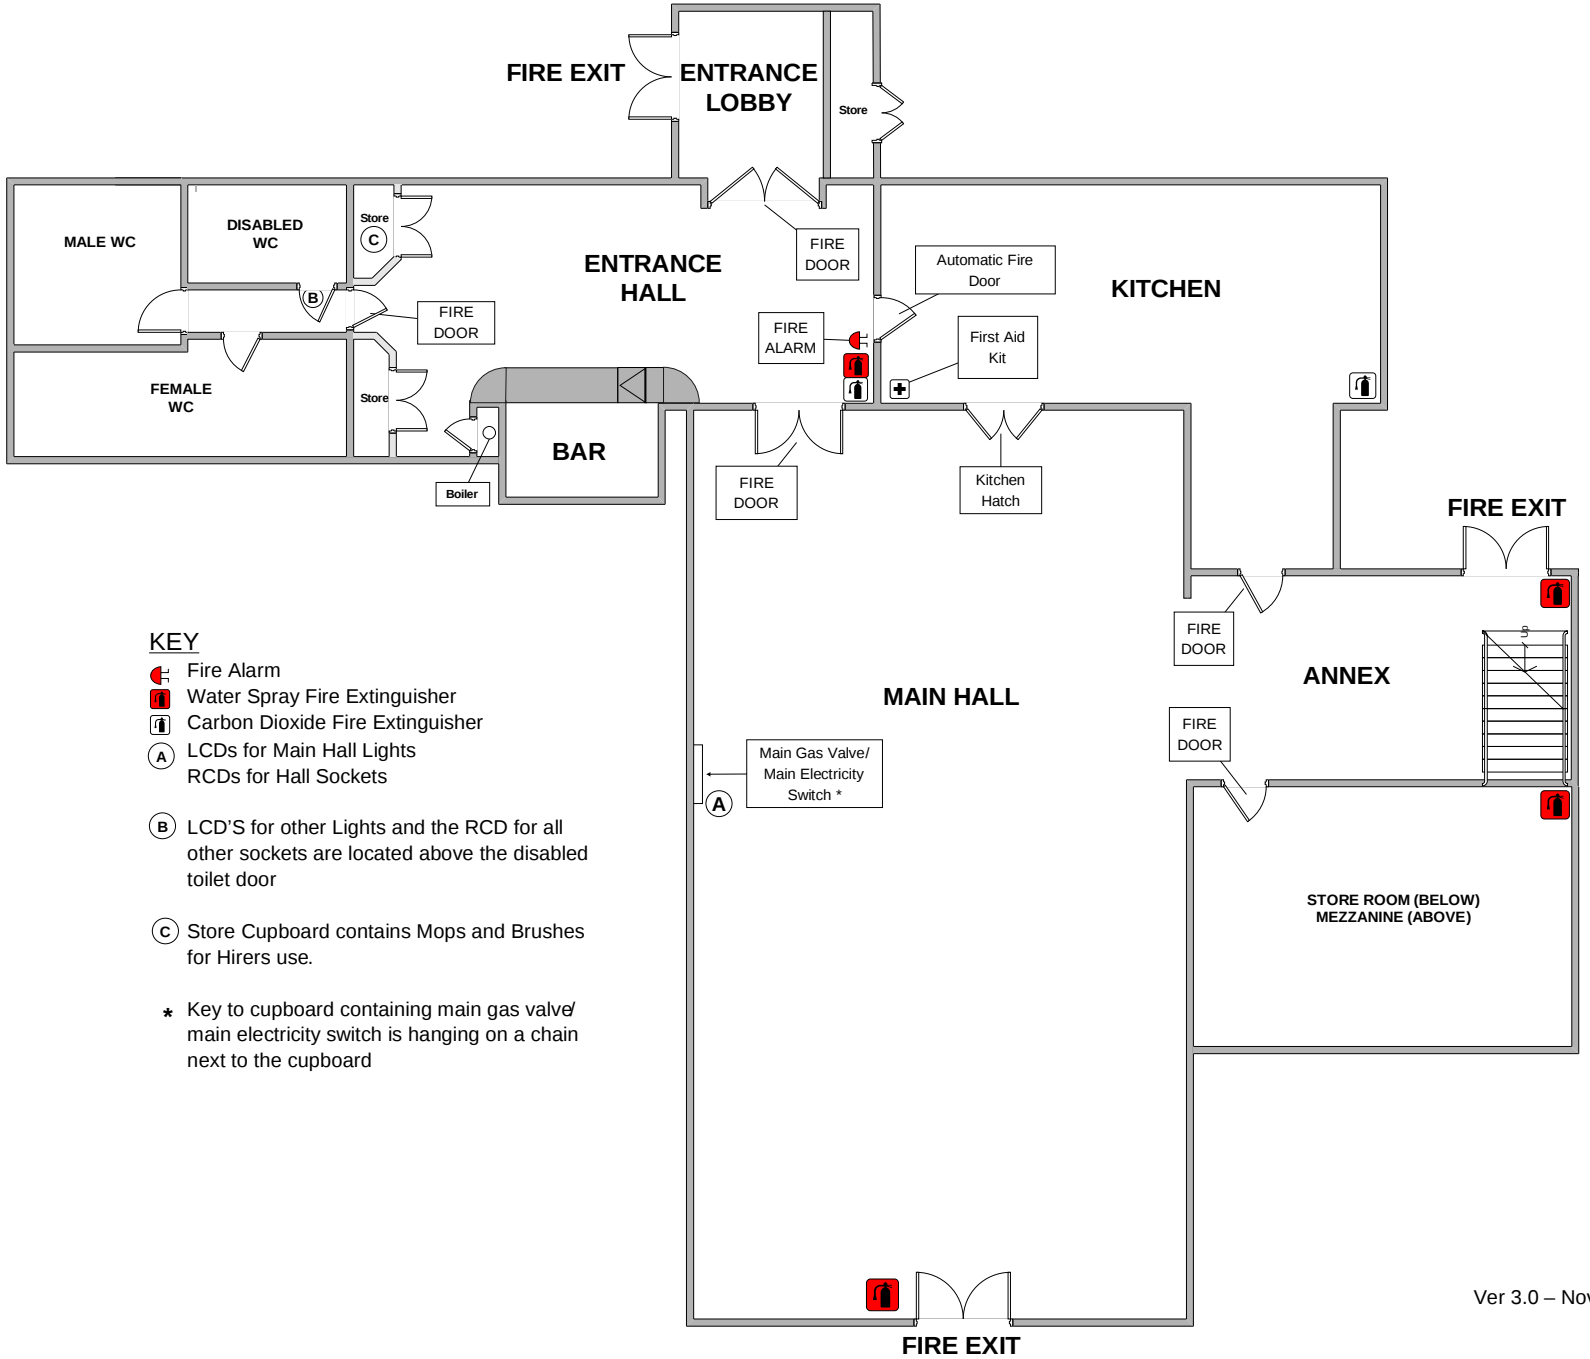

KEY

- Fire Alarm
- Water Spray Fire Extinguisher
- Carbon Dioxide Fire Extinguisher
- (A) LCDs for Main Hall Lights
  RCDs for Hall Sockets
- (B) LCD'S for other Lights and the RCD for all other sockets are located above the disabled toilet door
- (C) Store Cupboard contains Mops and Brushes for Hirers use.
- * Key to cupboard containing main gas valve/ main electricity switch is hanging on a chain next to the cupboard

Ver 3.0 – November 2009